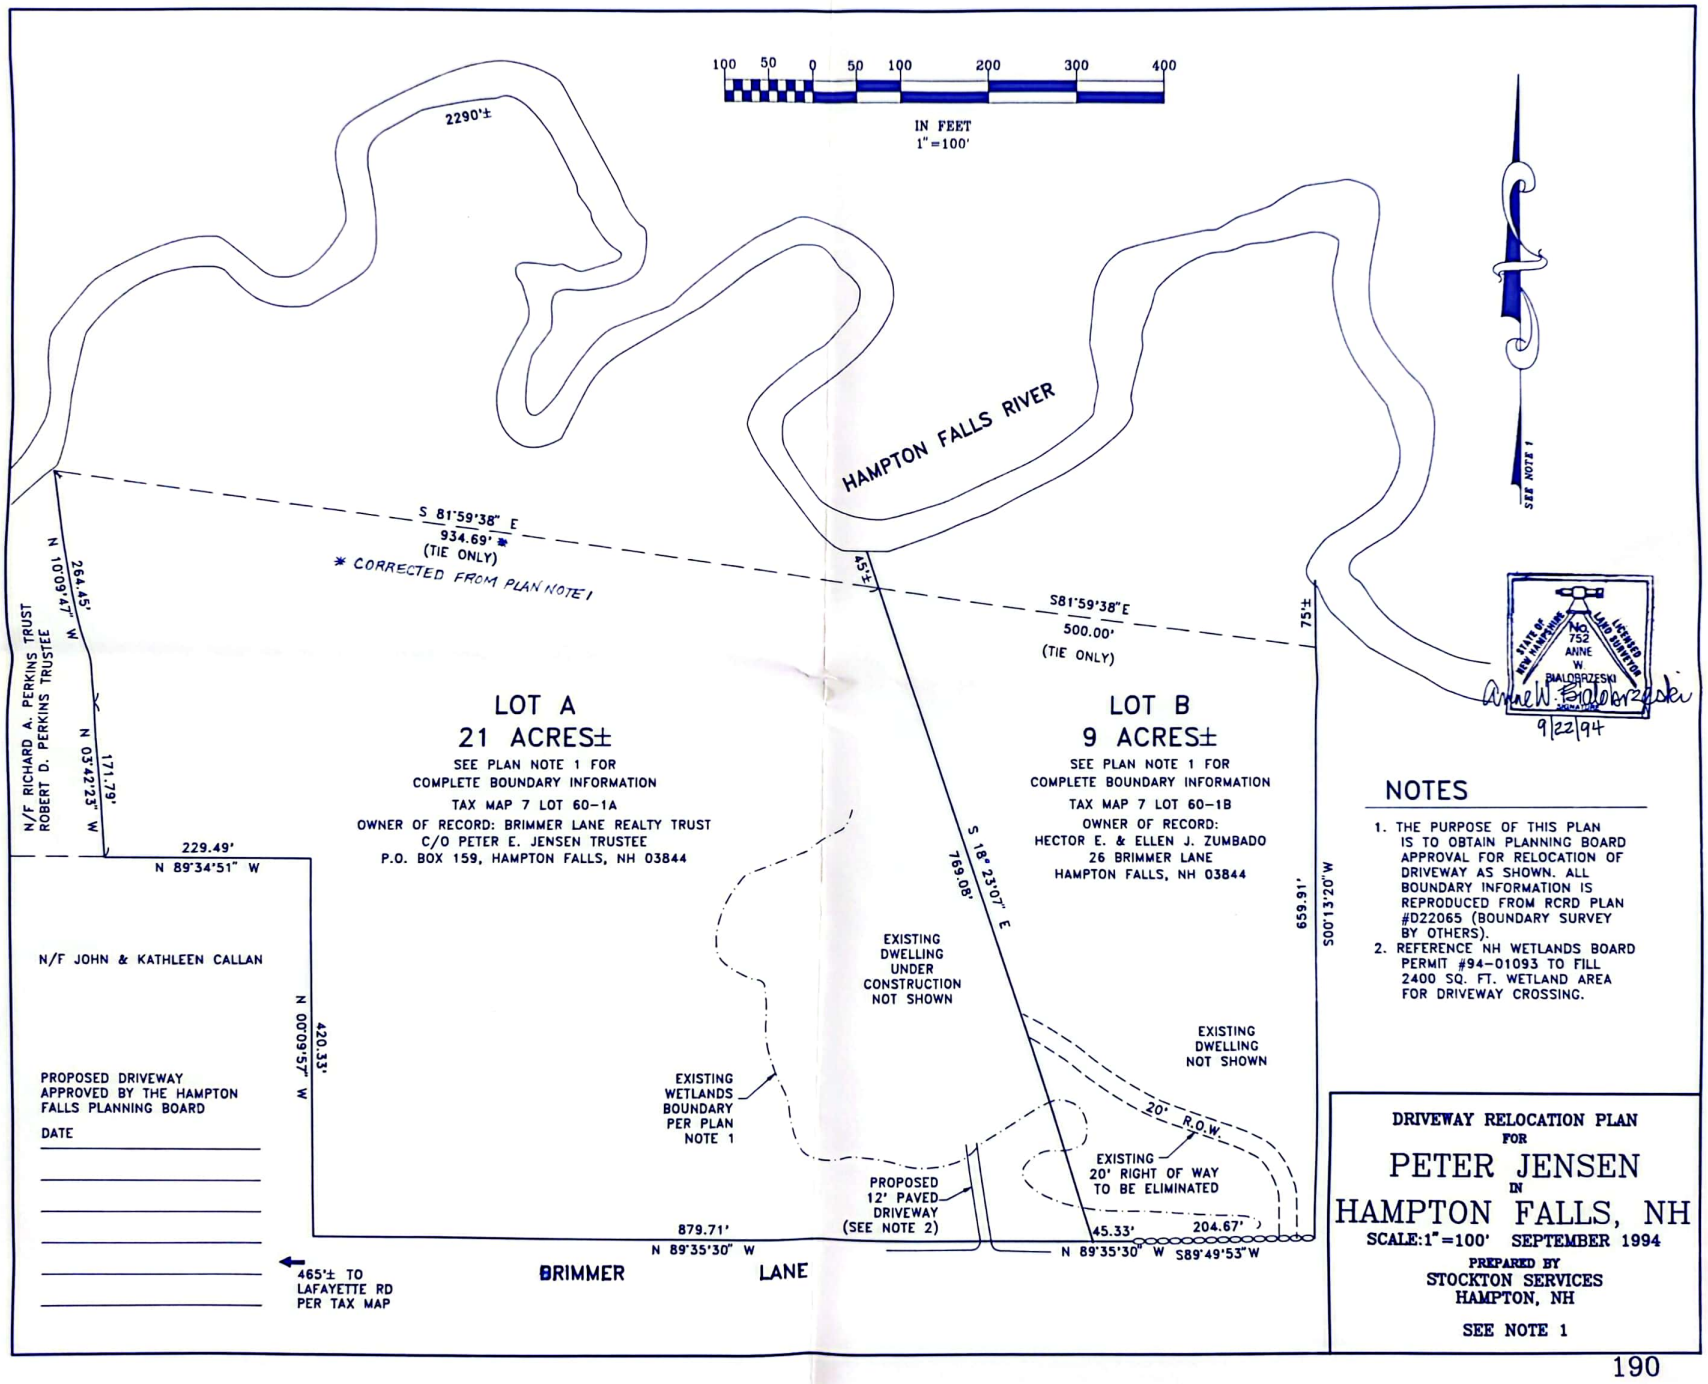

NOTES

1. THE PURPOSE OF THIS PLAN IS TO OBTAIN PLANNING BOARD APPROVAL FOR RELOCATION OF DRIVEWAY AS SHOWN. ALL BOUNDARY INFORMATION IS REPRODUCED FROM RCRD PLAN #D22065 (BOUNDARY SURVEY BY OTHERS).
2. REFERENCE NH WETLANDS BOARD PERMIT #94-01093 TO FILL 2400 SQ. FT. WETLAND AREA FOR DRIVEWAY CROSSING.

DRIVEWAY RELOCATION PLAN
FOR

PETER JENSEN
IN
HAMPTON FALLS, NH

SCALE: 1"=100' SEPTEMBER 1994

PREPARED BY
STOCKTON SERVICES
HAMPTON, NH

SEE NOTE 1